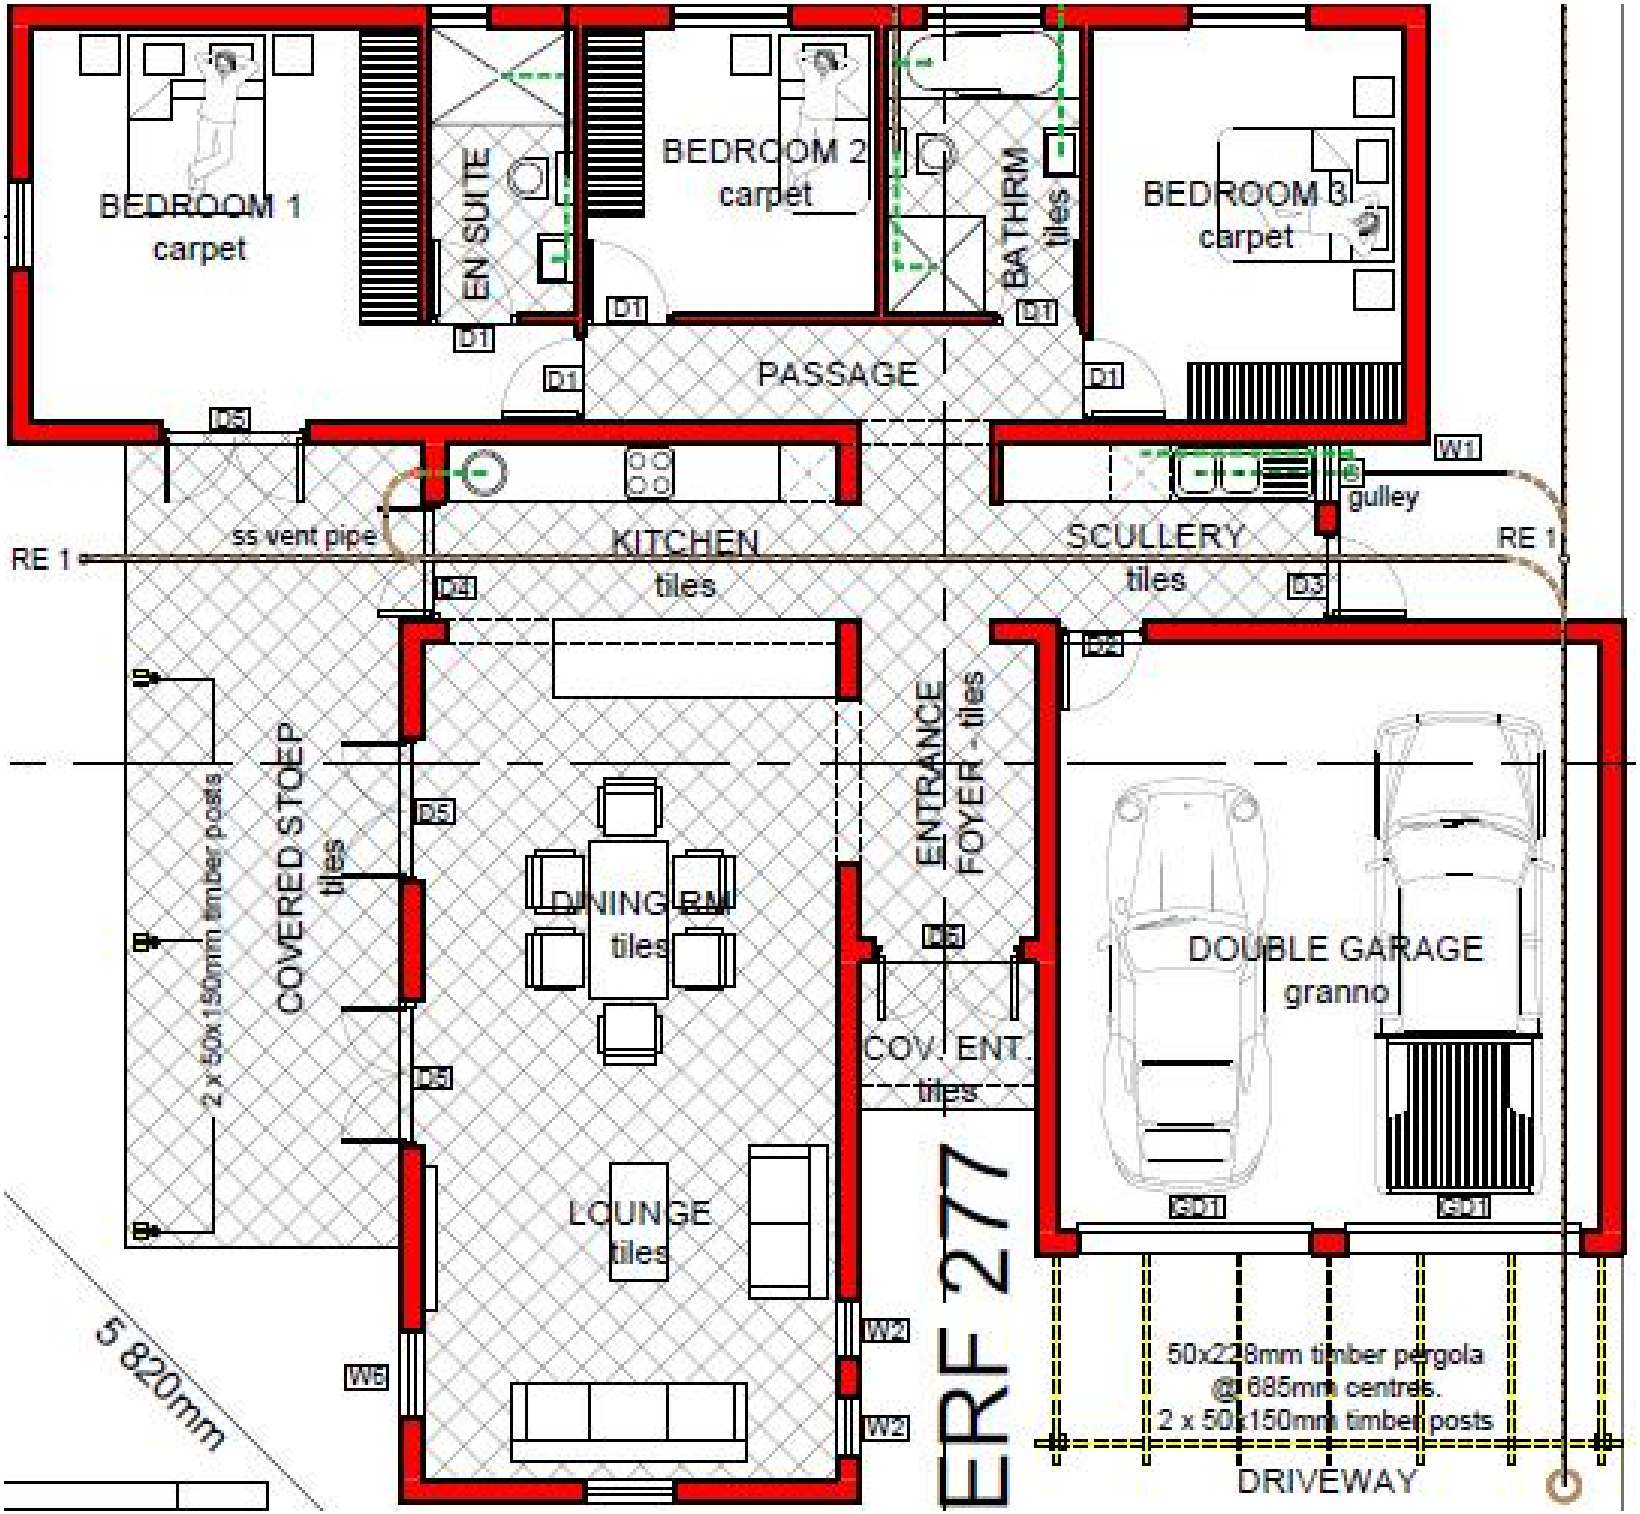
BEDROOM 1
carpet
EN SUITE
BEDROOM 2
carpet
BA THRM
tiles
BEDROOM 3
carpet
D1
PASSAGE
D5
W1
gulley
ss vent pipe
KITCHEN
tiles
SCULLERY
tiles
RE 1
RE 1
D4
D3
D2
COVERED STOEP
tiles
2 x 50x150mm timber posts
ENTRANCE
FOYER - tiles
DINING RM
tiles
D6
DOUBLE GARAGE
granno
COV. ENT.
tiles
SD1
SD1
LOUNGE
tiles
W2
W2
W6
5 820mm
ERF 277
50x228mm timber pergola
@ 685mm centres.
2 x 50x150mm timber posts
DRIVEWAY